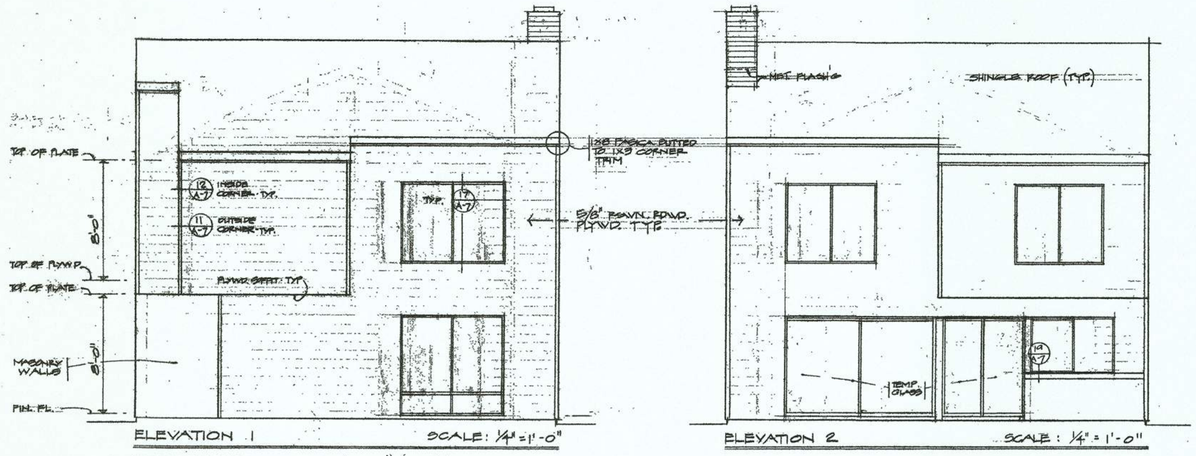

ELEVATION 1 SCALE: 1/4" = 1'-0"

ELEVATION 2 SCALE: 1/4" = 1'-0"

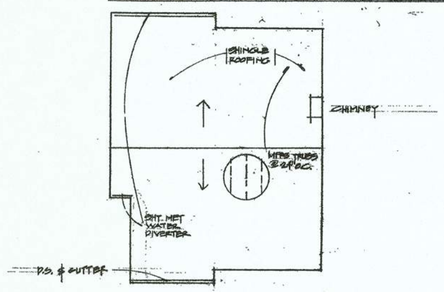

ROOF PLAN SCALE: 1/8"=1'-0"

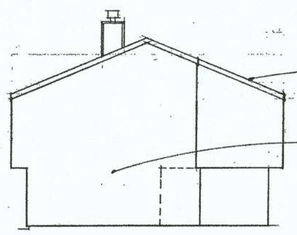

ELEVATION 3 SCALE: 1/8"=1'-0"

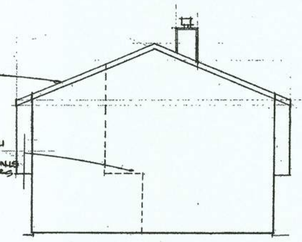

ELEVATION 4 SCALE: 1/8"=1'-0"

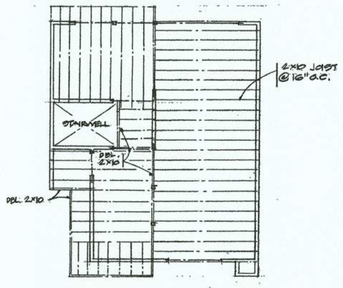

SECOND FLOOR FRAMING PLAN
SCALE: 1/8"=1'-0"

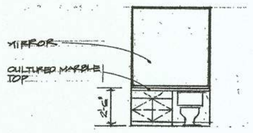

VANITY ELEVATION
SCALE: 1/4"=1'-0"

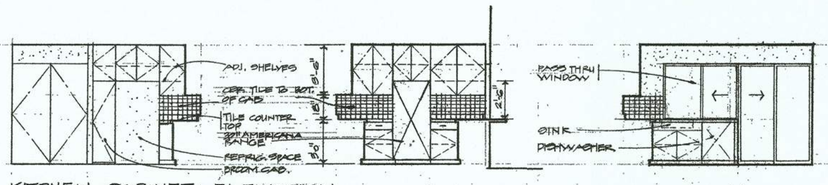

KITCHEN CABINET ELEVATION
SCALE: 1/4"=1'-0"

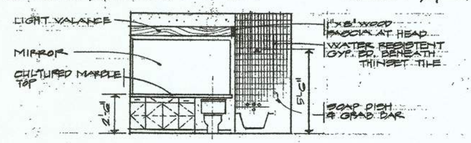

BATH ELEVATION (2ND FLOOR)
SCALE: 1/4"=1'-0"

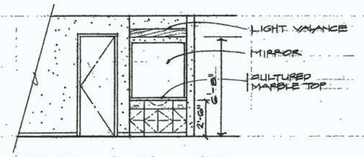

MASTER BATH VANITY
SCALE: 1/4"=1'-0"

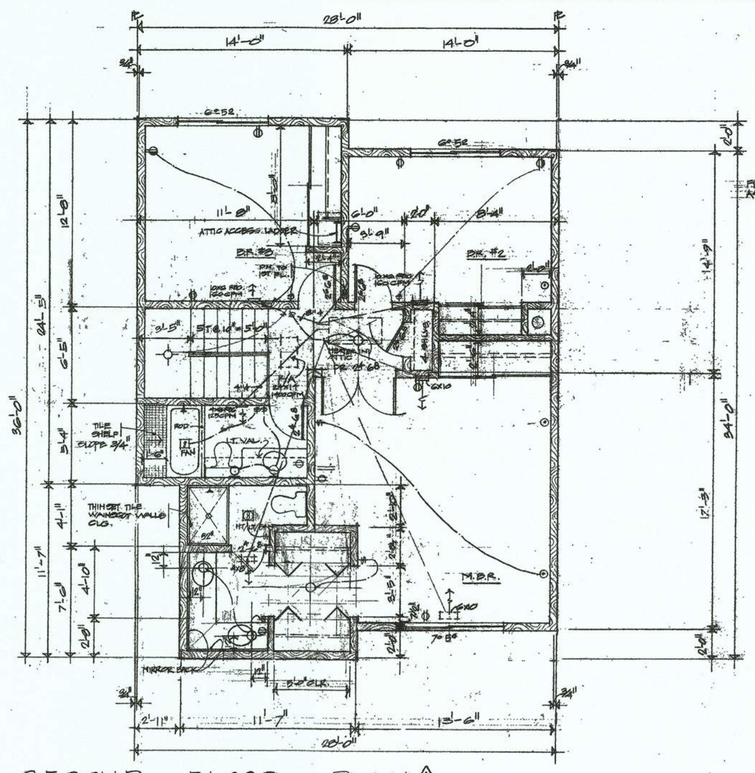

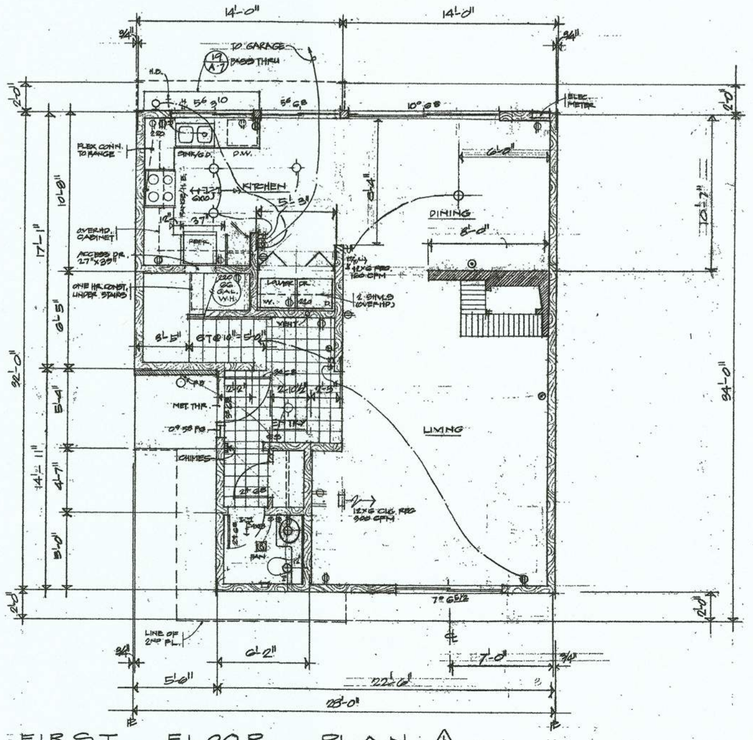

Drawn	Checked
Date OCT. 15-73	

Revision Date	By	Ap
OCT 23 73		
OCT 31 73		
NOV 7 73		
17 JAN 74	A	
18 JAN 74	A	
25 APR 74	A	

This drawing is not final or to be used for construction until it is signed by the Architect and the Owner.

POWELL - TEICHERT MEADOWS

CAMPUS COMMONS UNIT NO. 2

Owner

Architects California Certificate Number C 1159 C 1913

Albert M. Dreyfuss Leonard D. Blackford

Dreyfuss & Blackford Architects & Planners
3540 Folsom Boulevard, Sacramento, California 452-5661

Sheet Number A3

of Sheets