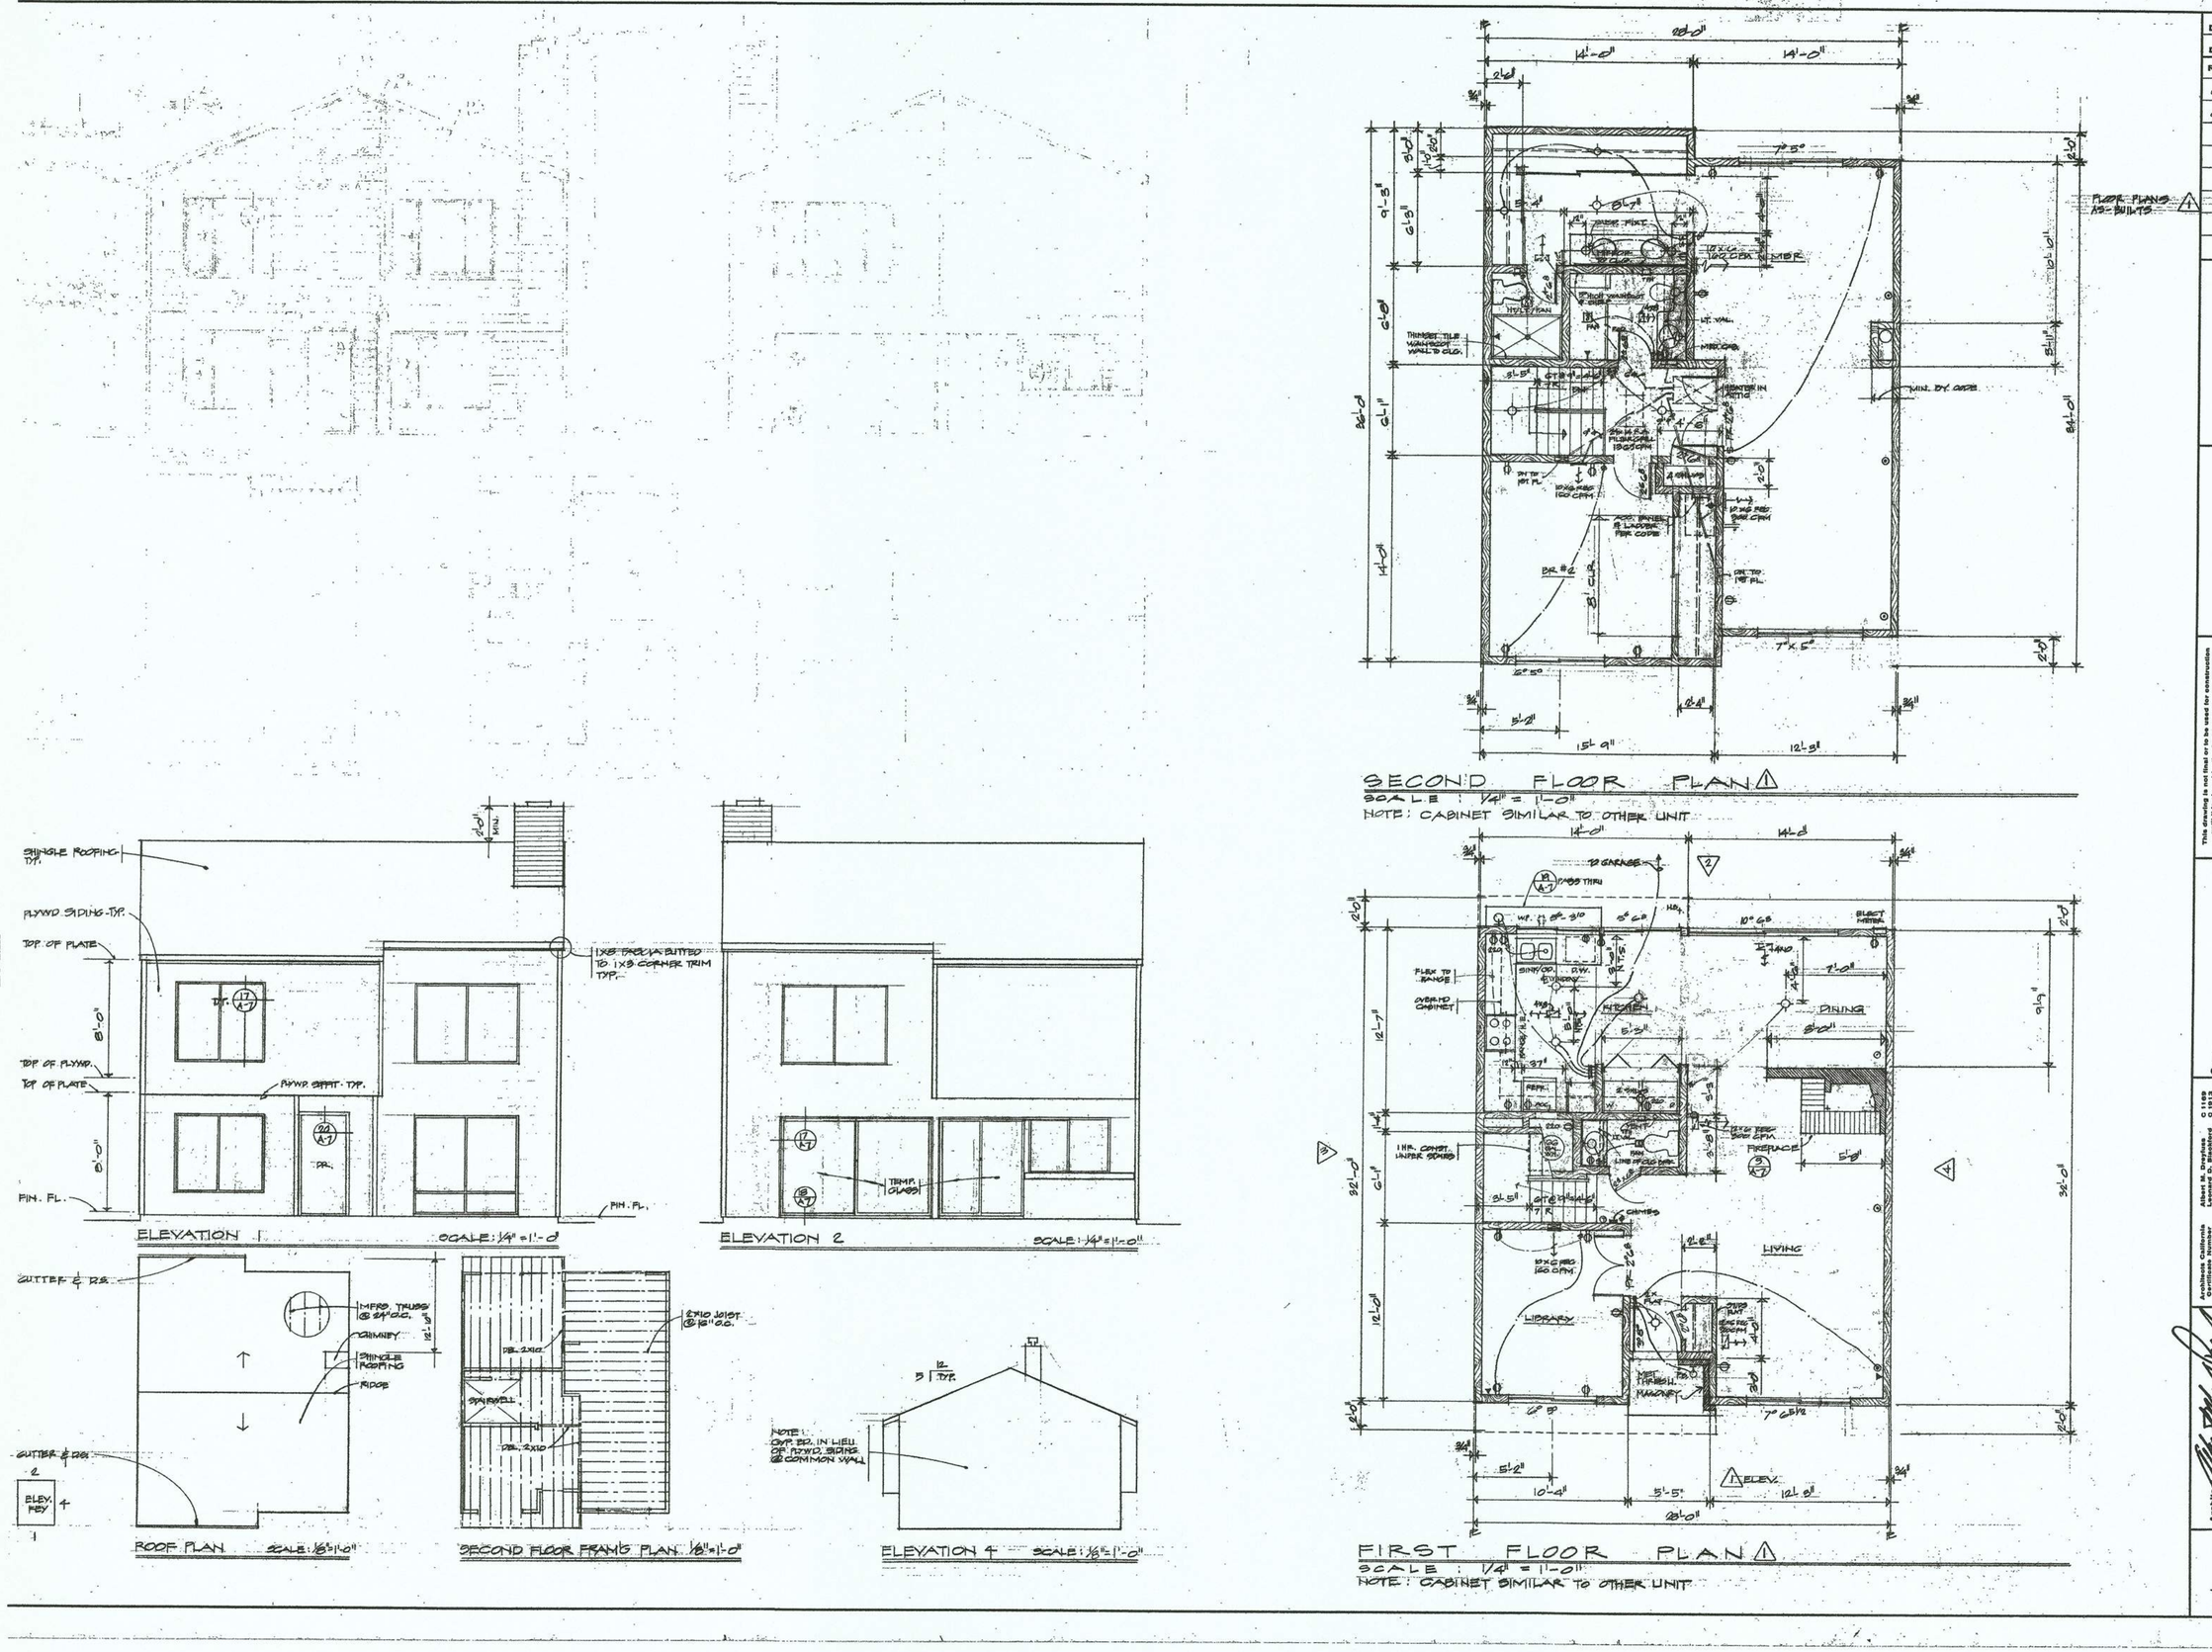

Drawn	Checked
Date: OCT. 15 73	

Revision Date	By	Ap
OCT 23 73		
OCT 31 73		
NOV. 7 73		
17 JAN 74	A	
18 JAN 74	A	
25 APR 74	A	

This drawing is not final or to be used for construction until it is signed by the Architect and the Owner.

POWELL - TEICHERT MEADOWS

CAMPUS COMMONS UNIT No 7

Owner

Architects California Certificate Number: Albert M. Dreyfuss C 1169, Leonard D. Blackford C 1913

Architect

Dreyfuss & Blackford Architects & Planners
3540 Folsom Boulevard, Sacramento, California 452-5661

Sheet Number

A 4

of Sheets